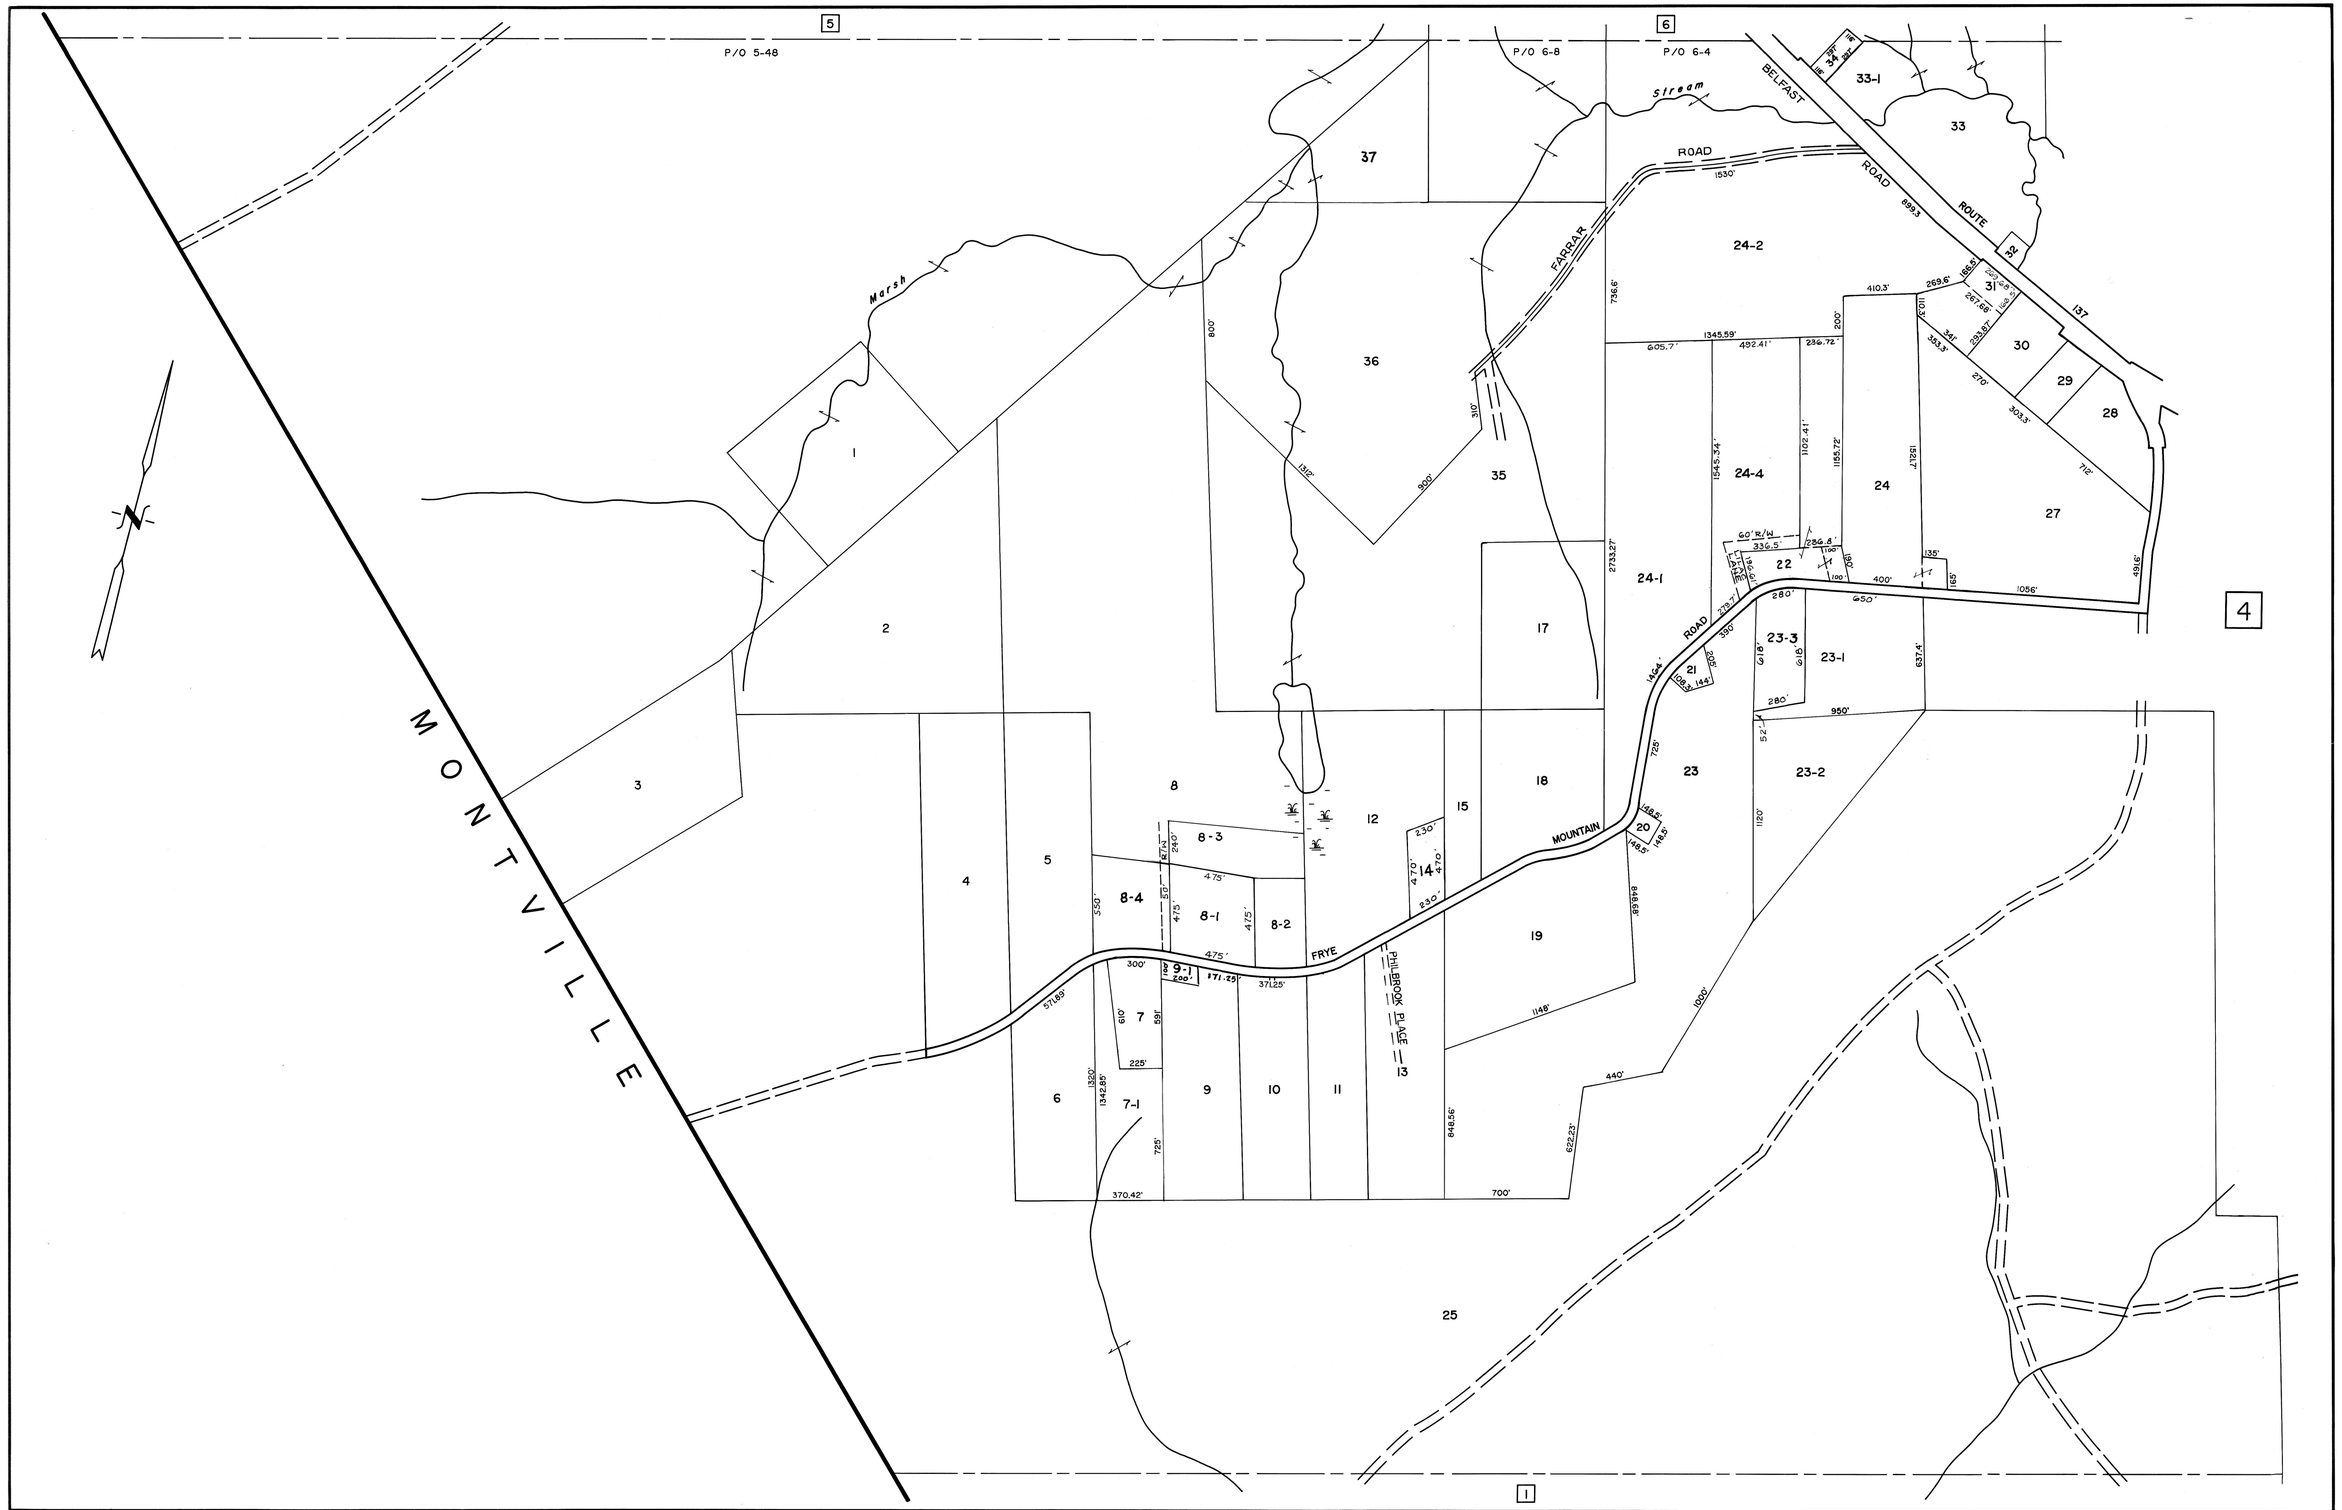


EMS

EASTERN MAPPING SERVICES
NEWBURGH, MAINE
(207) 234-2777

TAX MAPS ARE NOT SURVEYS. THEY ARE COMPILED FROM AERIAL PHOTOGRAPHY, EXISTING SURVEYS, DEEDS, AND LAND OWNERS DESCRIPTIONS. THEY ARE TO BE USED ONLY FOR ASSESSMENT PURPOSES, AND NOT FOR CONVEYANCES.

DATE OF AERIAL PHOTOGRAPHY APRIL 19, 1991

DATE OF MAP COMPLETION APRIL 1, 1992

MAP SCALE 1 INCH = 400 FEET

LEGEND

PARCEL NUMBERS ..... 2

MATCH LINE .....

ADJACENT MAPS ..... 3

TAX MAP

# TOWN OF KNOX

WALDO COUNTY, MAINE

MAP NUMBER

3

TILESPINE POST